

SPOT ELEVATION POINT TABLE			
POINT #	NORTHING	EASTING	ELEVATION
1	632657.94	1615739.20	263.83
2	632661.10	1615688.96	264.03
3	632634.32	1615678.89	264.05
4	632650.59	1615699.41	264.11
5	632652.37	1615716.32	264.00
6	632672.55	1615719.03	265.00
7	632683.36	1615676.71	265.00
8	632624.21	1615653.72	265.00
9	632578.48	1615690.64	265.00
10	632583.84	1615740.93	265.00
11	632604.39	1615717.14	265.00
12	632591.46	1615718.50	265.00
13	632595.73	1615710.50	265.00
14	632608.66	1615709.15	264.88
15	632619.72	1615706.23	264.52
16	632620.87	1615717.17	264.36
17	632626.31	1615684.03	264.55
18	632620.49	1615690.85	264.72
19	632642.74	1615734.61	263.28
20	632660.96	1615733.92	263.69

SPOT ELEVATION POINT TABLE			
POINT #	NORTHING	EASTING	ELEVATION
21	632723.59	1615792.35	264.25
22	632751.02	1615802.16	264.40
23	632808.30	1615852.29	266.89
24	632810.44	1615872.73	267.21
25	632856.18	1615905.19	266.26
26	632860.68	1615947.96	266.24
27	632850.75	1615949.00	266.49
28	632854.86	1615988.99	266.06
30	632858.42	1615868.48	266.10
31	632828.59	1615871.64	266.57
32	632811.19	1615769.92	264.00
33	632772.89	1615773.83	264.25
34	632814.71	1615807.27	264.73
35	632809.09	1615832.59	266.00
36	632768.57	1615798.23	264.36
37	632788.55	1615787.62	263.50

FENCE CORNER
N:632692.06
E:1615589.04

INSTALL
DOUBLE 12-FT
GATE, RE: A/CZ-5

INSTALL
DOUBLE 12-FT
GATE, RE: A/CZ-5

INSTALL (12) BOLLARDS
(TYPICAL) RE: A / CZ-2

PLAN


SCALE: 1" = 20'



0 20'
1" = 20'-0"

THIS LINE MEASURES 1"
WHEN PLOTTED FULL SIZE

DESIGNED:	CAJ
DRAFTED:	SBM
CHECKED:	CAJ
DATE:	JAN. 2021

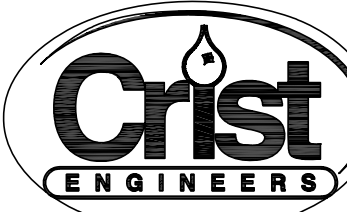

CRIST ENGINEERS, INC.
CONSULTING ENGINEERS
205 EXECUTIVE COURT
LITTLE ROCK, ARKANSAS 72205
TELEPHONE: (501) 664-1552
FAX: (501) 664-8579
WWW.CRISTENGINEERS.COM

WALNUT RIDGE, ARKANSAS
WASTEWATER TREATMENT FACILITY IMPROVEMENTS
BID SET
GRADING AND PAVING PLAN

JOB NO.	1618
SHEET NO.	C-14

FENCE CORNER
N:632888.53
E:1615844.61

FENCE CORNER
N:632909.03
E:1616060.55


CONCRETE SURFACE
RE: G / CZ-2

CONCRETE SURFACE
RE: G / CZ-2

GRAVEL SURFACE
RE: A / CZ-2

SEE HANDICAP
LAYOUT DETAIL
RE: A/ C-14


EXIST. MAIN ENTRY
GATE TO REMAIN

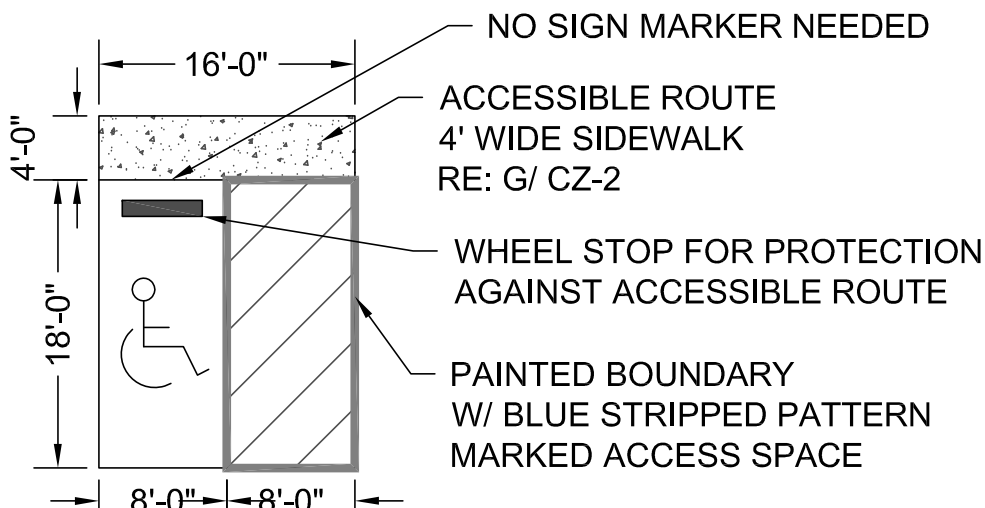

**HANDICAP LAYOUT
DETAIL "A"**


SCALE: N.T.S.

BENCH EXISTING SLOPE
@ 1.5':1' TO ALLOW 10' MIN
BENCH FOR COMPACTION.
CONTRACTOR SHALL REMOVE
THE TOP 6-8" OF MATERIAL
BEFORE CUTTING BENCHES

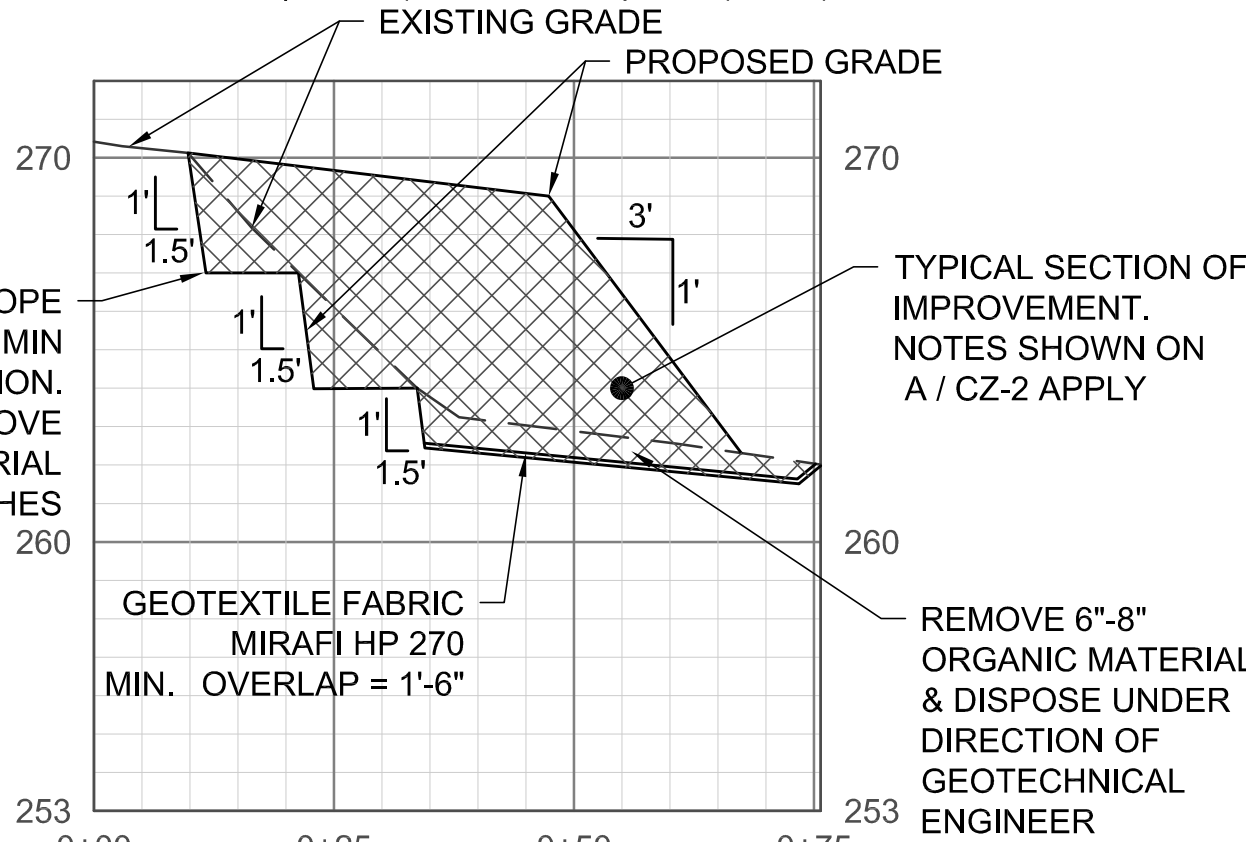

SECTION "A"

SCALE:
H: 1" = 20' V: 1" = 5'

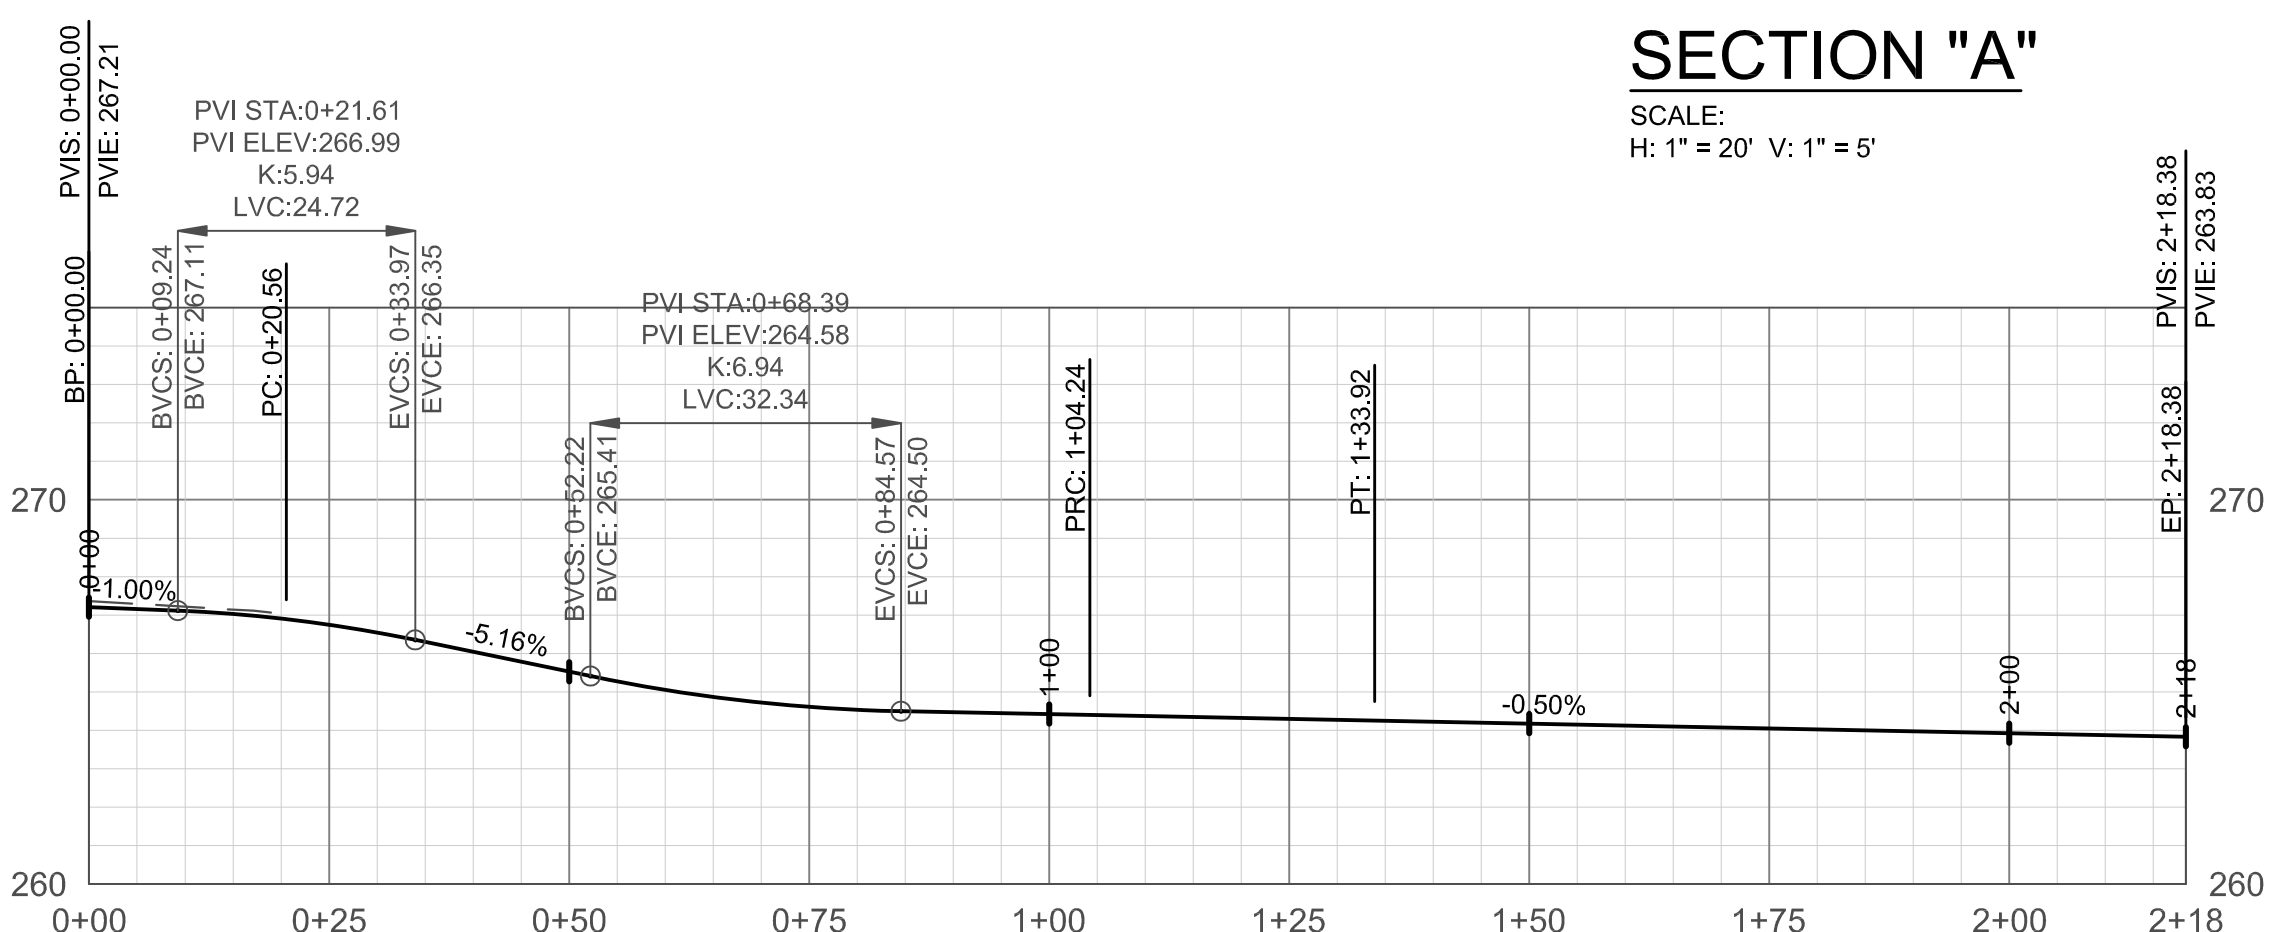

**ACCESS DRIVE
PROFILE**

SCALE:
H: 1" = 20' V: 1" = 5'