



ADDENDUM NO. 1

DATE: June 20, 2023

PROJECT: City of Hot Springs
Ouachita WTP Backwash Tank Repainting and Repairs
Hot Springs, AR 71901

BID DATE: June 26, 2023, 2:00 PM

This Addendum forms a part of the Contract Documents and modifies the original documents provided to Bidders, as noted below. Acknowledge receipt of this Addendum in the space provided in the BID FORM. Failure to do so may subject the Bidder to disqualification.

Item 1. Specifications –

a. Statement of Requirements:

Uncheck Arkansas Performance and Payment Bond. This will not be required on bid day.

b. Basic Requirements 01000:

Revise sub-section 1.6.A as follows:

Remove "the Arkansas Department of Environmental Quality (ADEQ)" and replace with "the Arkansas Department of Energy and Environmental".

c. Disinfection 331300:

Revise sub-section 1.1.B as follows:

Remove "ANSI/AWWA C652-11" and replace with "ANSI/AWWA 652-19"

d. Disinfection 331300:

Revise sub-section 1.3.A as follows:

Remove "AWWA C652-11" and replace with "AWWA 652-19"

e. Repairs and Improvements 331619:

Revise sub-section 1.1.C as follows:

Remove "(AWWA D100-84;)" and replace with "(AWWA D100-21)"

f. Repairs and Improvements 331619:

Revise sub section 1.1.K

Remove "Remove the ladder cage from the interior dry access tube ladder. Grind all burrs flush" and replace with "Remove the existing ladder and ladder cage from the interior dry access tube. Grind all burrs flush."

g. Repairs and Improvements 331619:

Revise sub section 1.1.L

Remove "Replace the interior ladder in 36" riser with new painted galvanized ladder and non-slip rungs" and replace with "Install new interior dry ladder in 36" riser. Ladder to be galvanized with non-slip rungs."

h. Appendix B Tank Improvements:

Revise Roof Detail

Remove General Note "Sterilize tank in accordance with AWWA C652-92 and project specifications" and replace with "Sterilize tank in accordance with AWWA C652-19 and project specifications"

i. Appendix B Tank Improvements:

Sheet One: "Existing Roof Detail"

Remove "Existing Roof Detail" replace with "Roof Detail"

Please see added dimension to "Roof Detail"

END OF ITEMS

All other provisions of the Contract Documents remain unchanged. Acknowledge receipt of this addendum on the Bid Form. Bids must be received at 324 Malvern Avenue, Hot Springs, Arkansas 71901 at 2:00PM Central Standard Time, June 26, 2023.



6/20/2023

Matt Dunn, PE (Crist Engineers, Inc.)

Date

Crist Engineers, Inc.

205 Executive Court
Little Rock, Arkansas 72205
Telephone (501) 664-1552
Fax (501) 664-8579
www.cristengineers.com



Consulting Engineers

Matthew D. Dunn
Craig A. Johnson
Brian N. Wintle

Please EMAIL this form to Crist Engineers, Inc. at:

abrown@cristengineers.com

Please call Morgan Ussery at 501-664-1552 if you have any questions.

The Bidder shall acknowledge receipt of Addendum No. 1 by return EMAIL.



Bidder shall acknowledge Addendum No. 1 on Section 004100 Bid Form (C-410) Addendum No. 1.

Acknowledged by: _____

Please Print

Please Sign


Organization or Company Name:

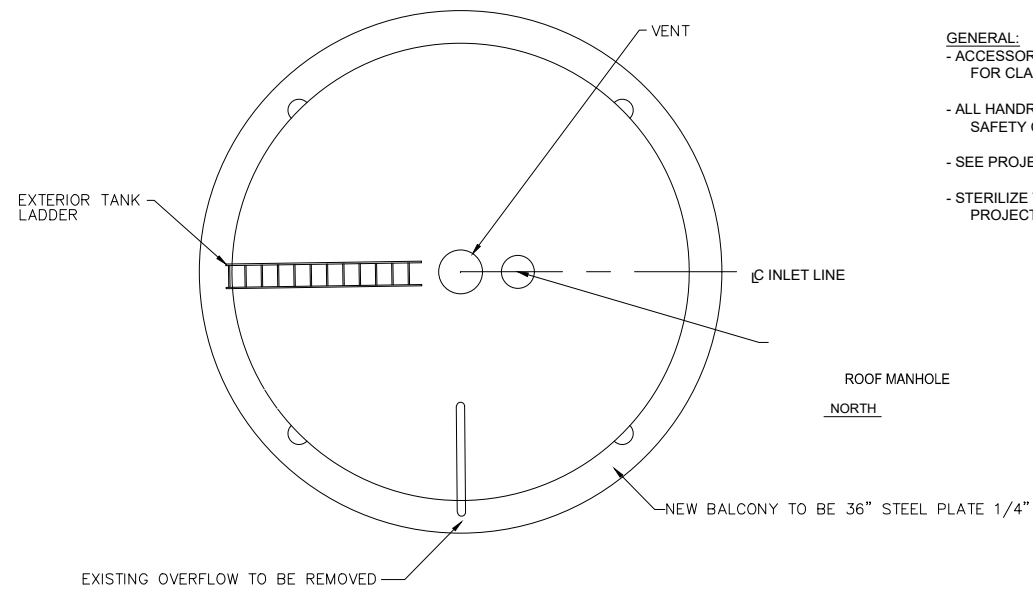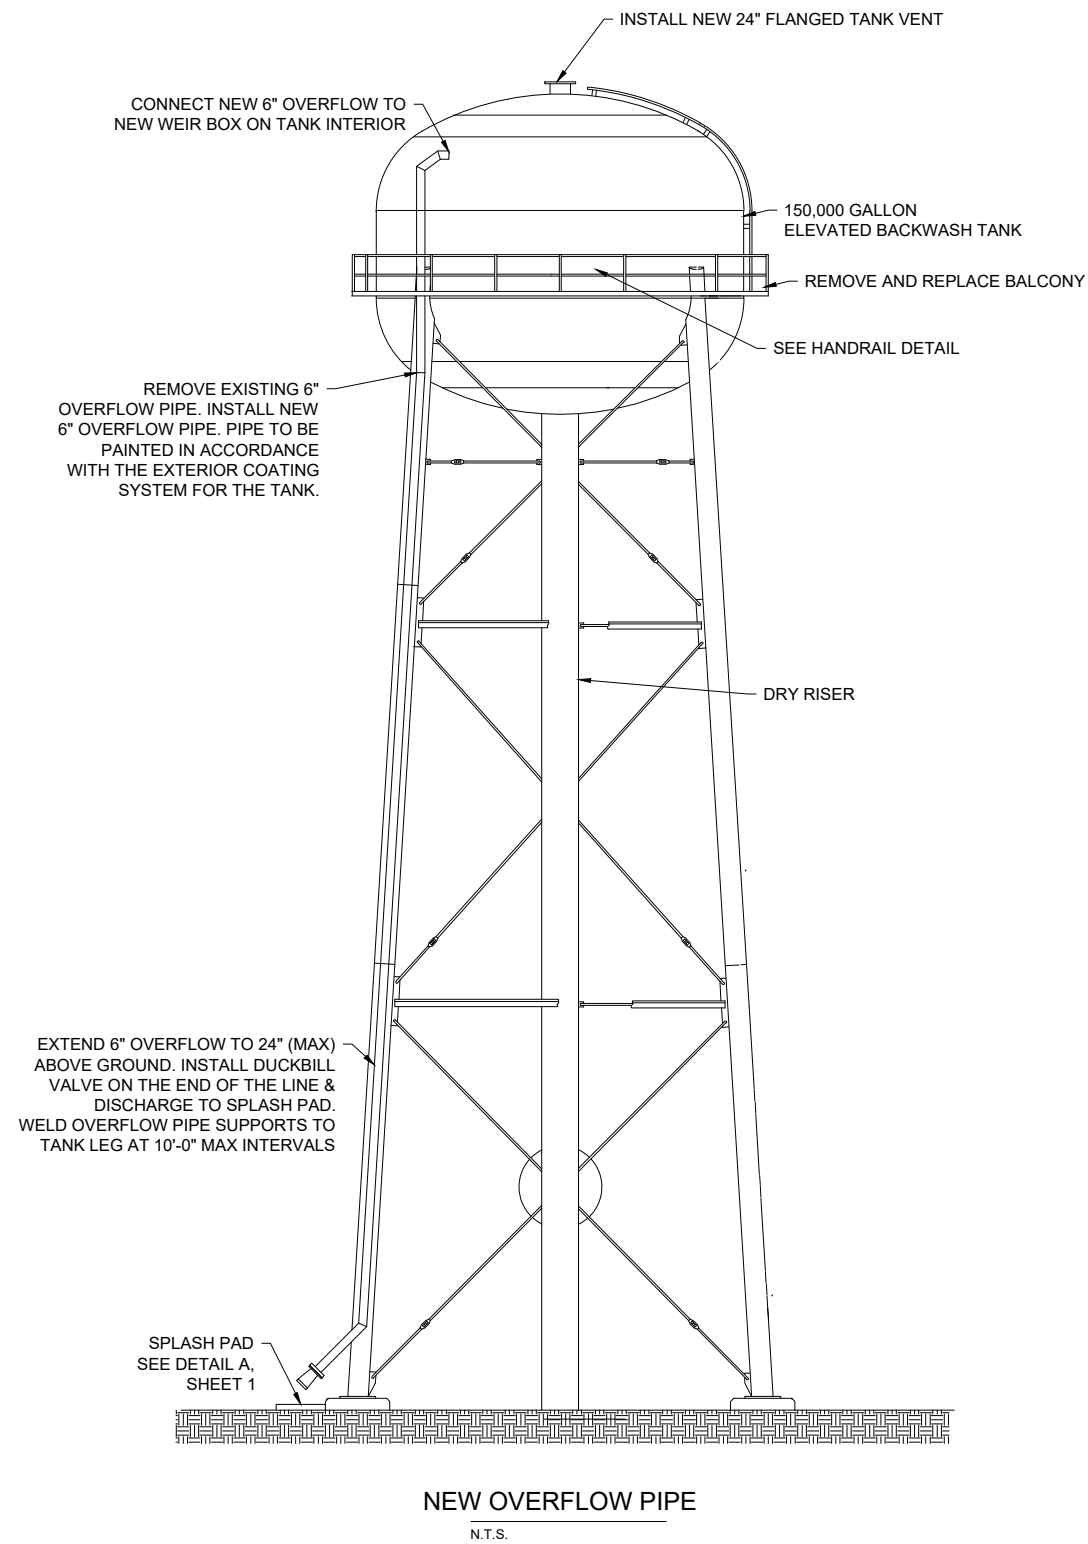

- GENERAL:**
- ACCESSORIES SHOWN ON ELEVATION DRAWING ARE ROTATED FOR CLARITY.
 - ALL HANDRAILS, PLATFORM LANDINGS, WALKWAYS, LADDERS, AND SAFETY CLIMB DEVICES SHALL CONFORM WITH CURRENT OSHA STANDARDS.
 - SEE PROJECT SPECIFICATIONS FOR SHOP AND FIELD PAINT REQUIREMENTS.
 - STERILIZE TANK IN ACCORDANCE WITH AWWA C 652-19 AND PROJECT SPECIFICATIONS.


ROOF DETAIL

N.T.S.

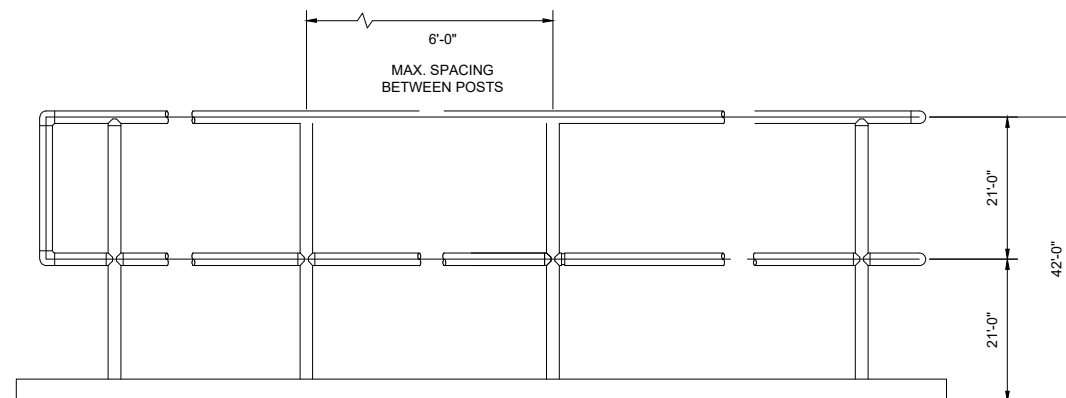



HANDRAIL DETAIL

N.T.S.

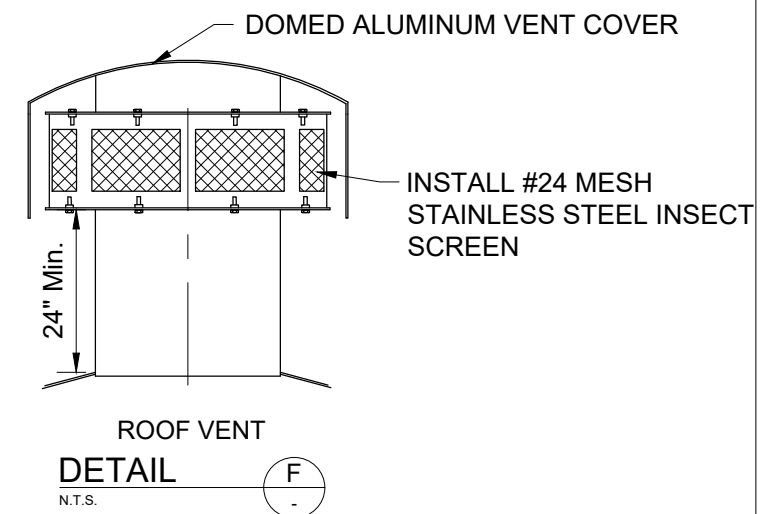

		MU		
REV. NO.	DATE	DRWN	CHKD	REMARKS

 THIS LINE MEASURES 1\" WHEN PLOTTED FULL SIZE	DESIGNED:	 CRIST ENGINEERS, INC. CONSULTING ENGINEERS 205 EXECUTIVE COURT LITTLE ROCK, ARKANSAS 72205 TELEPHONE: (501) 664-1552 FAX: (501) 664-8579 WWW.CRISTENGINEERS.COM	Hot Springs, Arkansas	JOB NO.
	DRAFTED: MU		150,000 Gallon Backwash Tank	23012
	CHECKED:		APPENDIX B	SHEET NO.
	DATE: April 2023		TANK IMPROVMENTS DRAWING	1

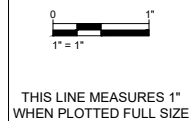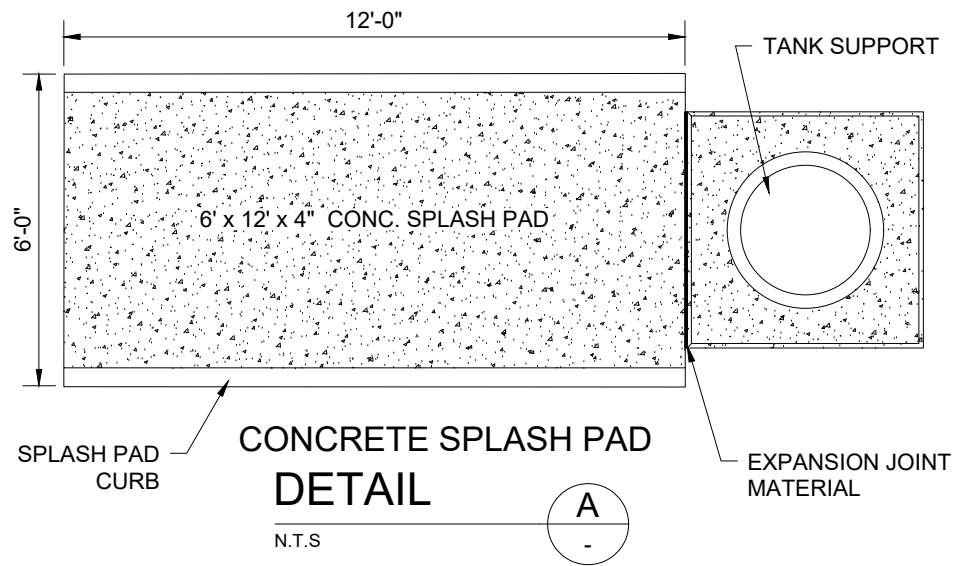

MARK	DESCRIPTION
①	6" TIDEFLEX CHECK VALVE

NOTES:

1. INSTALL OVERFLOW OUTLET 24" ABOVE PAD AT 45° ANGLE FROM HORIZONTAL
2. ALL DISTURBED AREAS TO BE FINISHED WITH TOPSOIL, SEED AND STRAW

DESIGNED:

DRAFTED:

CHECKED:

DATE:

April 2023



CRIST ENGINEERS, INC.
CONSULTING ENGINEERS

205 EXECUTIVE COURT
LITTLE ROCK, ARKANSAS 72205
TELEPHONE: (501) 664-1552
FAX: (501) 664-8579
WWW.CRISTENGINEERS.COM

Hot Springs, Arkansas

150,000 Gallon Backwash Tank

APPENDIX B

TANK IMPROVMENTS DRAWING II

JOB NO.

23012

SHEET NO.