



Malvern Water Works

Project No. 25014



ADDENDUM NO. 1 TO THE CONTRACT DOCUMENTS

MALVERN WATER WORKS, MALVERN, AR

25014 MALVERN WASTEWATER IMPROVEMENTS, CONTRACT 3B BURRIS ROAD GRAVITY SEWER (SMALL DIAMETER)

This Addendum No. 1 issued by Crist Engineers, Inc. is hereby made a part of the Contract Documents to the same extent as though it were originally included therein. Please read the following items and acknowledge receipt of this addendum on the proposal form when submitting bids.

1. Conditional Approved Equal

Engineer's acceptance of pre-approved or approved equal submissions will not relieve Contractor from his responsibility for any deviation from the requirements of the Contract Documents unless Contractor has in writing called Engineer's attention to such deviation at the time of submission and Engineer has given written approval to the specific deviation, nor shall any acceptance by Engineer relieve contractor from responsibility for errors or omissions in pre-approved or approved equal submissions.

2. Contract Documents

3. Plans

A. Sheet No. C-1.

1. Delete in its entirety and replace with Sheet No. C-1 – Addendum No. 1, attached hereto.

B. Sheet No. C-2.

1. Delete in its entirety and replace with Sheet No. C-2 – Addendum No. 1, attached hereto.

C. Sheet No. C-3.

1. Delete in its entirety and replace with Sheet No. C-3 – Addendum No. 1, attached hereto.

End of Addendum No. 1

All other provisions of the Plans and Contract Documents shall remain in full force and effect.

Issued by CRIST ENGINEERS, INC.



Brian N. Wintle, PE, PhD, BCEE



Please EMAIL this form to Crist Engineers, Inc. at:

abrown@crisengineers.com; mallen@crisengineers.com; bwintle@crisengineers.com

Please call Brian N. Wintle at 501-664-1552 if you have any questions.

The Bidder shall acknowledge receipt of Addendum No. 1 by return EMAIL.


Bidder shall acknowledge Addendum No. 1 on Section 004100 Bid Form (C-410) Addendum No. 1.

Acknowledged by: _____

Please Print



Please Sign

Organization of Company Name:

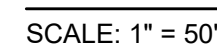

- SCALE: H: 1" = 50' V: 1" = 10'

1	5/6/26	SBM	MPA	CONFORMED PER ADDENDUM NO. 1
REV. NO.	DATE	DRWN	CHKD	REMARKS

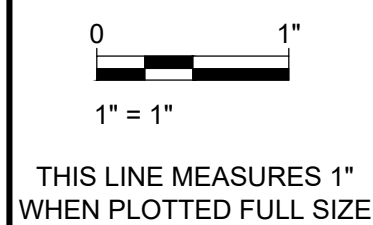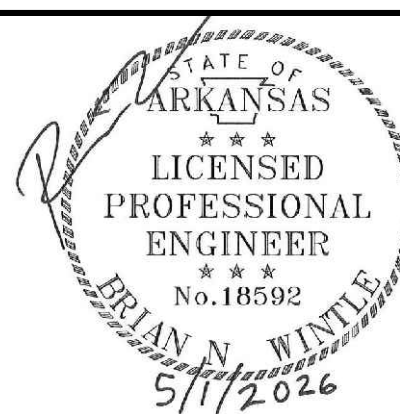

DESIGNED:	MPA
DRAFTED:	SBM
CHECKED:	BNW
DATE:	APR 2026




1 EXECUTIVE CENTER COURT
LITTLE ROCK, ARKANSAS 72211
TELEPHONE: (501) 664-1552
FAX: (501) 664-8579
WWW.CRISTENGINEERS.COM

PLAN & PROFILE - STA. 0+00 TO STA. 14+50

C-1 |

NOTES:



1. USE ARKANSAS ONE-CALL SYSTEM FOR LOCATION OF ALL BURIED UTILITIES.
2. COMPLY WITH ALL SECTIONS OF OSHA 29 CFR 1926 THROUGHOUT THE DURATION OF THE PROJECT.
3. COORDINATE, NOTIFY AND CONSTRUCT IN ACCORDANCE WITH SECTION 014000 OF THE SPECIFICATIONS.
4. EROSION AND SEDIMENT CONTROL SHALL BE INSTALLED, MONITORED AND MAINTAINED IN ACCORDANCE WITH THE SWPPP.
5. ALL DISTURBED AREAS SHALL BE RESTORED TO ORIGINAL GRADE AND SEEDED IN ACCORDANCE WITH SECTION 620 OF THE ARDOT STANDARD SPECIFICATIONS.
6. ALL THRUST RESTRAINING SYSTEMS SHALL BE IN ACCORDANCE WITH SECTION 333400 OF THE SPECIFICATIONS.

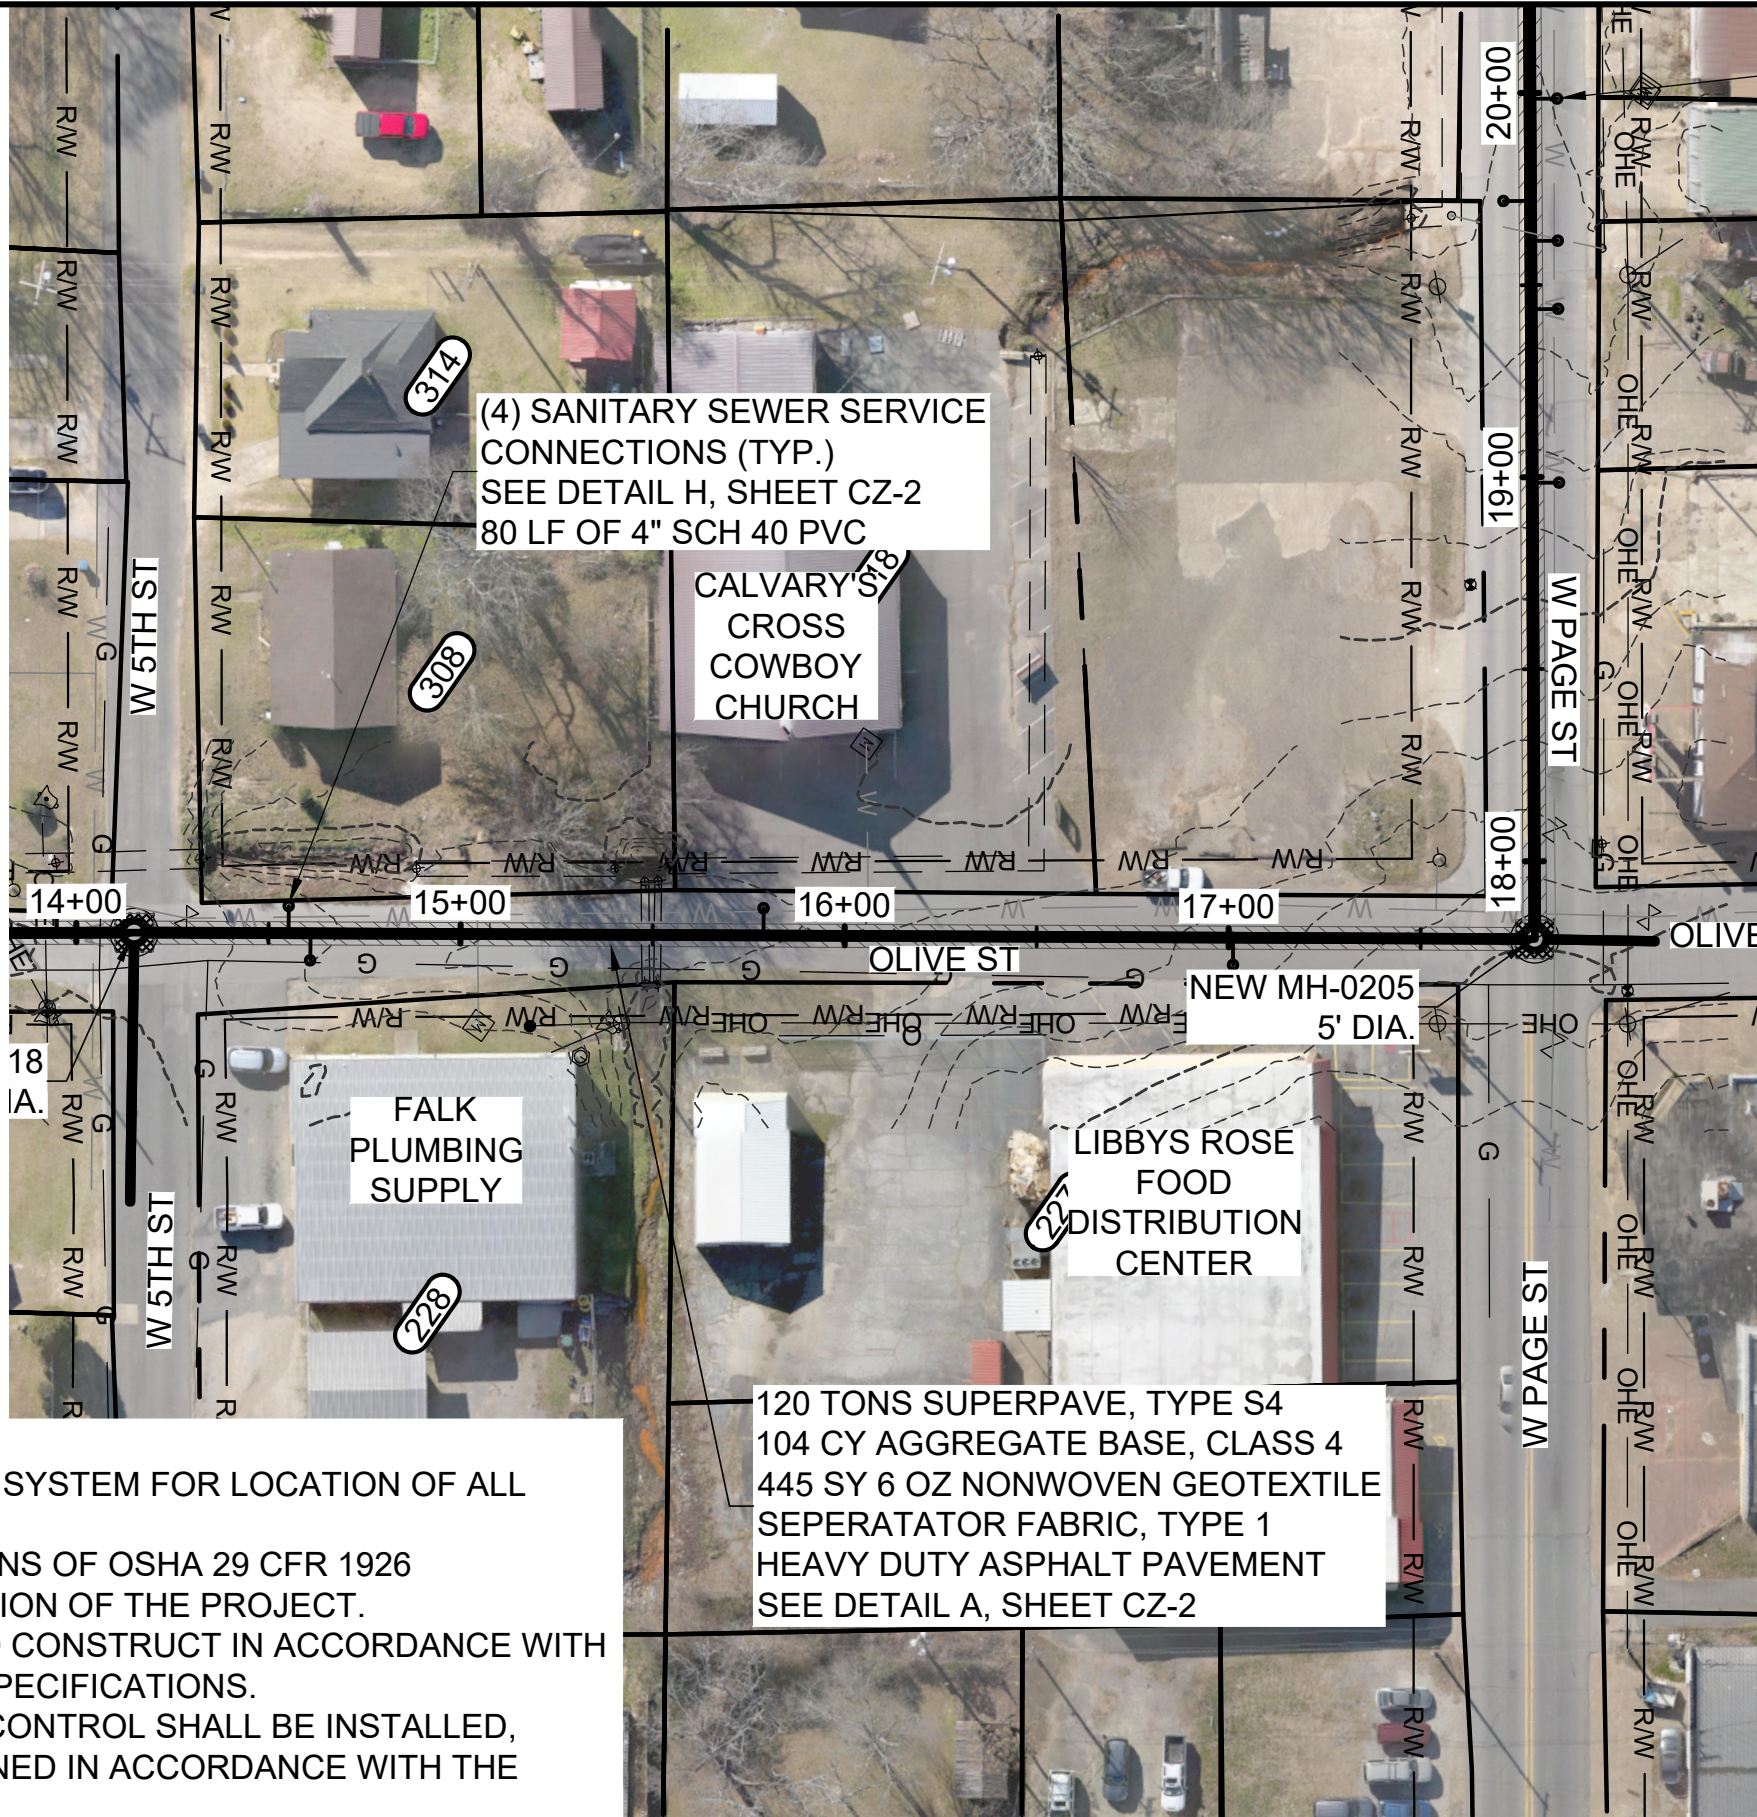

MAIN 3 - 0218 TO 0205

PLAN



SCALE: 1" = 50'

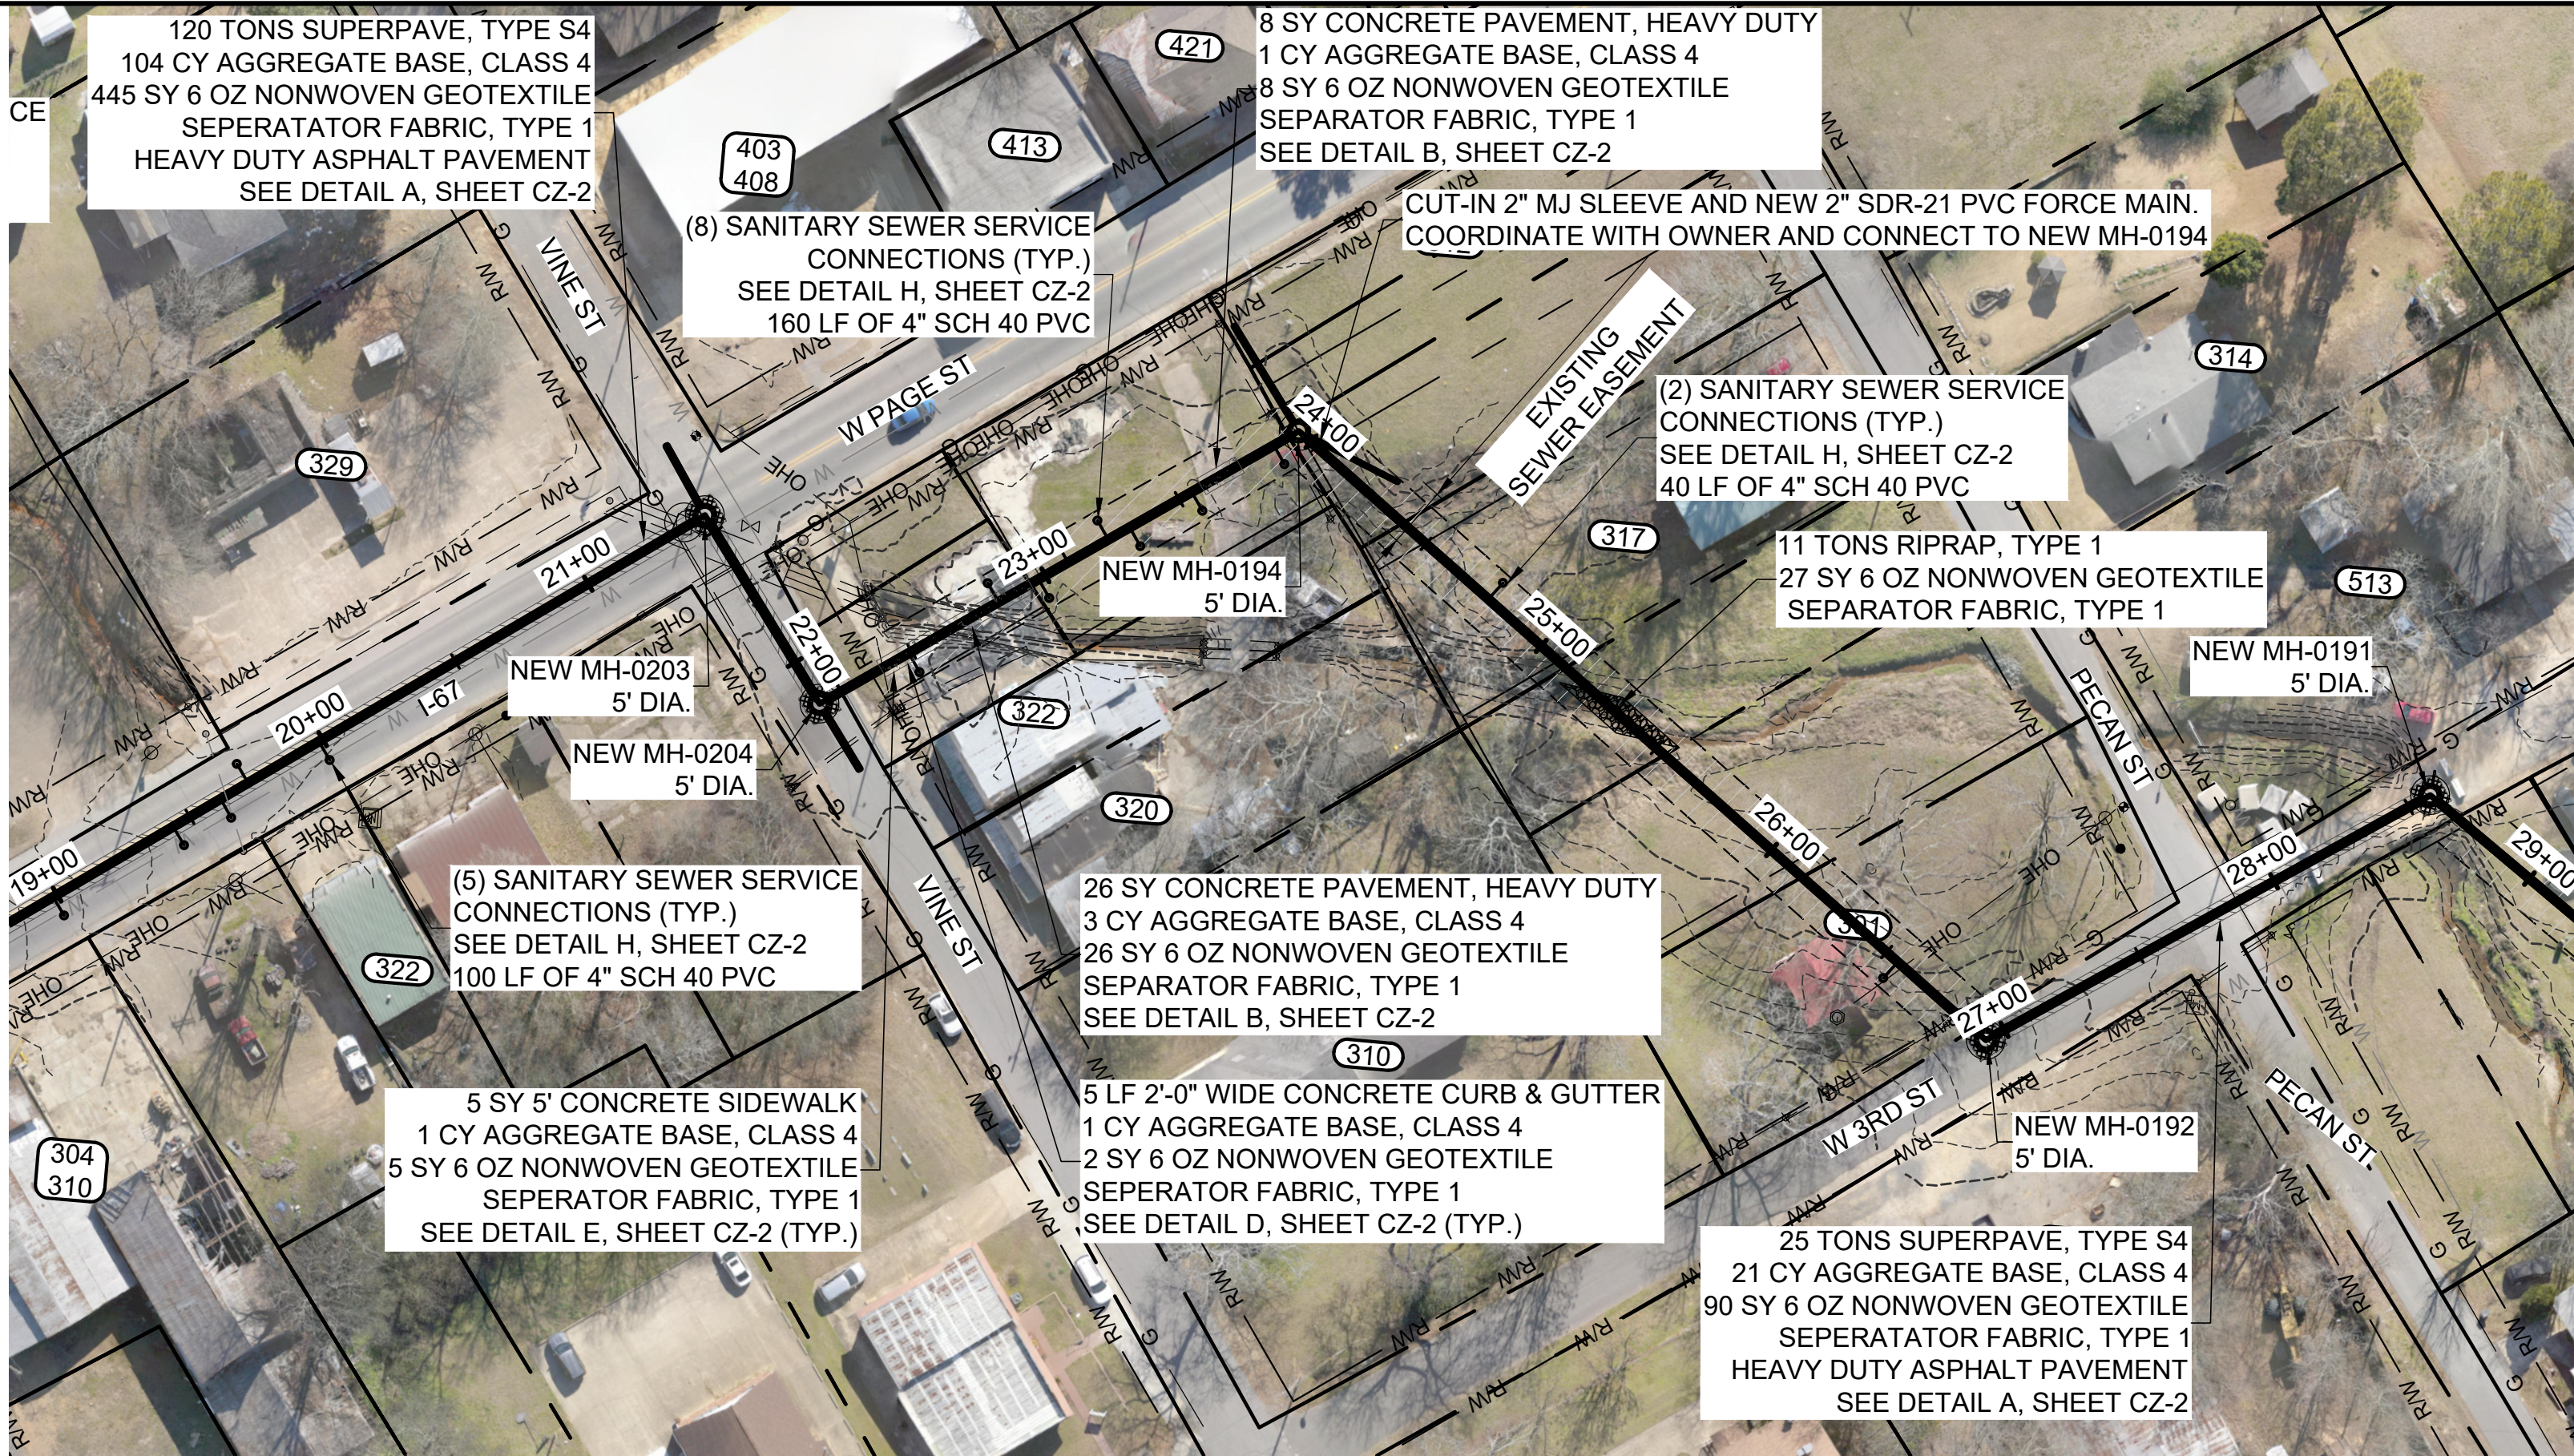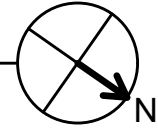

MAIN 3 - 0203 TO 0191

PLAN

SCALE: 1" = 50'

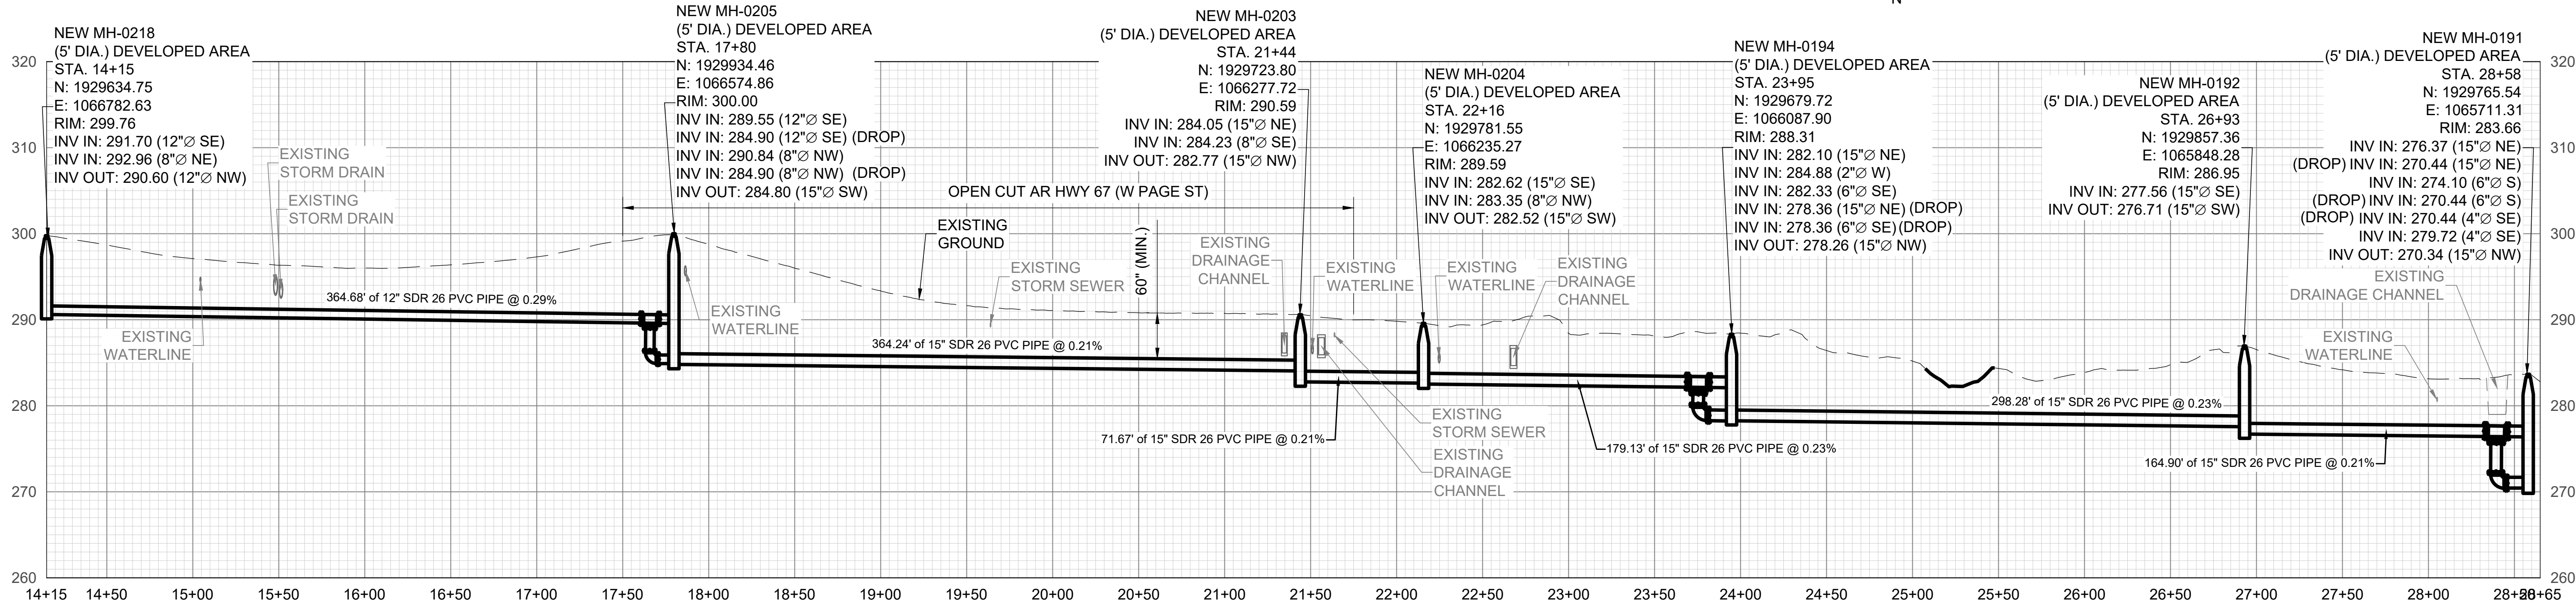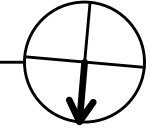


PROFILE

SCALE: H:1" = 50' V:1" = 10'



REV. NO.	DATE	DRWN	CHKD	REMARKS
1	5/6/26	SBM	MPA	CONFORMED PER ADDENDUM NO. 1

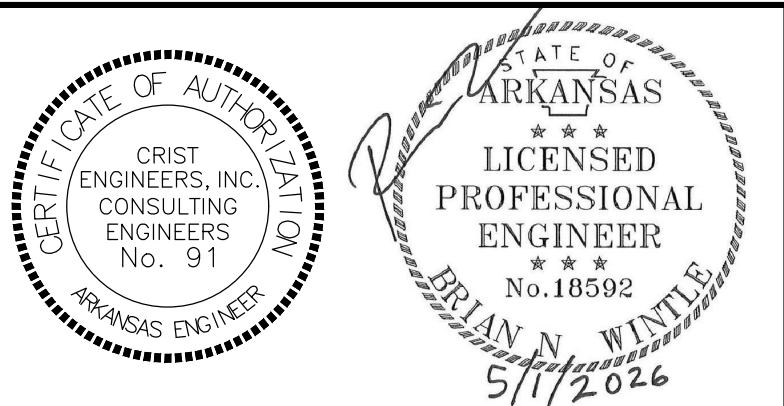

0 1"
1" = 1"
THIS LINE MEASURES 1" WHEN PLOTTED FULL SIZE

DESIGNED:	MPA
DRAFTED:	SBM
CHECKED:	BNW
DATE:	APR 2026



CRIST ENGINEERS, INC.
CONSULTING ENGINEERS


1 EXECUTIVE CENTER COURT
LITTLE ROCK, ARKANSAS 72211
TELEPHONE: (501) 664-1552
FAX: (501) 664-8579
WWW.CRISTENGINEERS.COM

MALVERN, ARKANSAS
SEWER SYSTEM REHABILITATION - PHASE 3
CONTRACT 3B

BID SET

PLAN & PROFILE - STA. 14+00 TO STA. 28+00


JOB NO.	25014
SHEET NO.	C-2

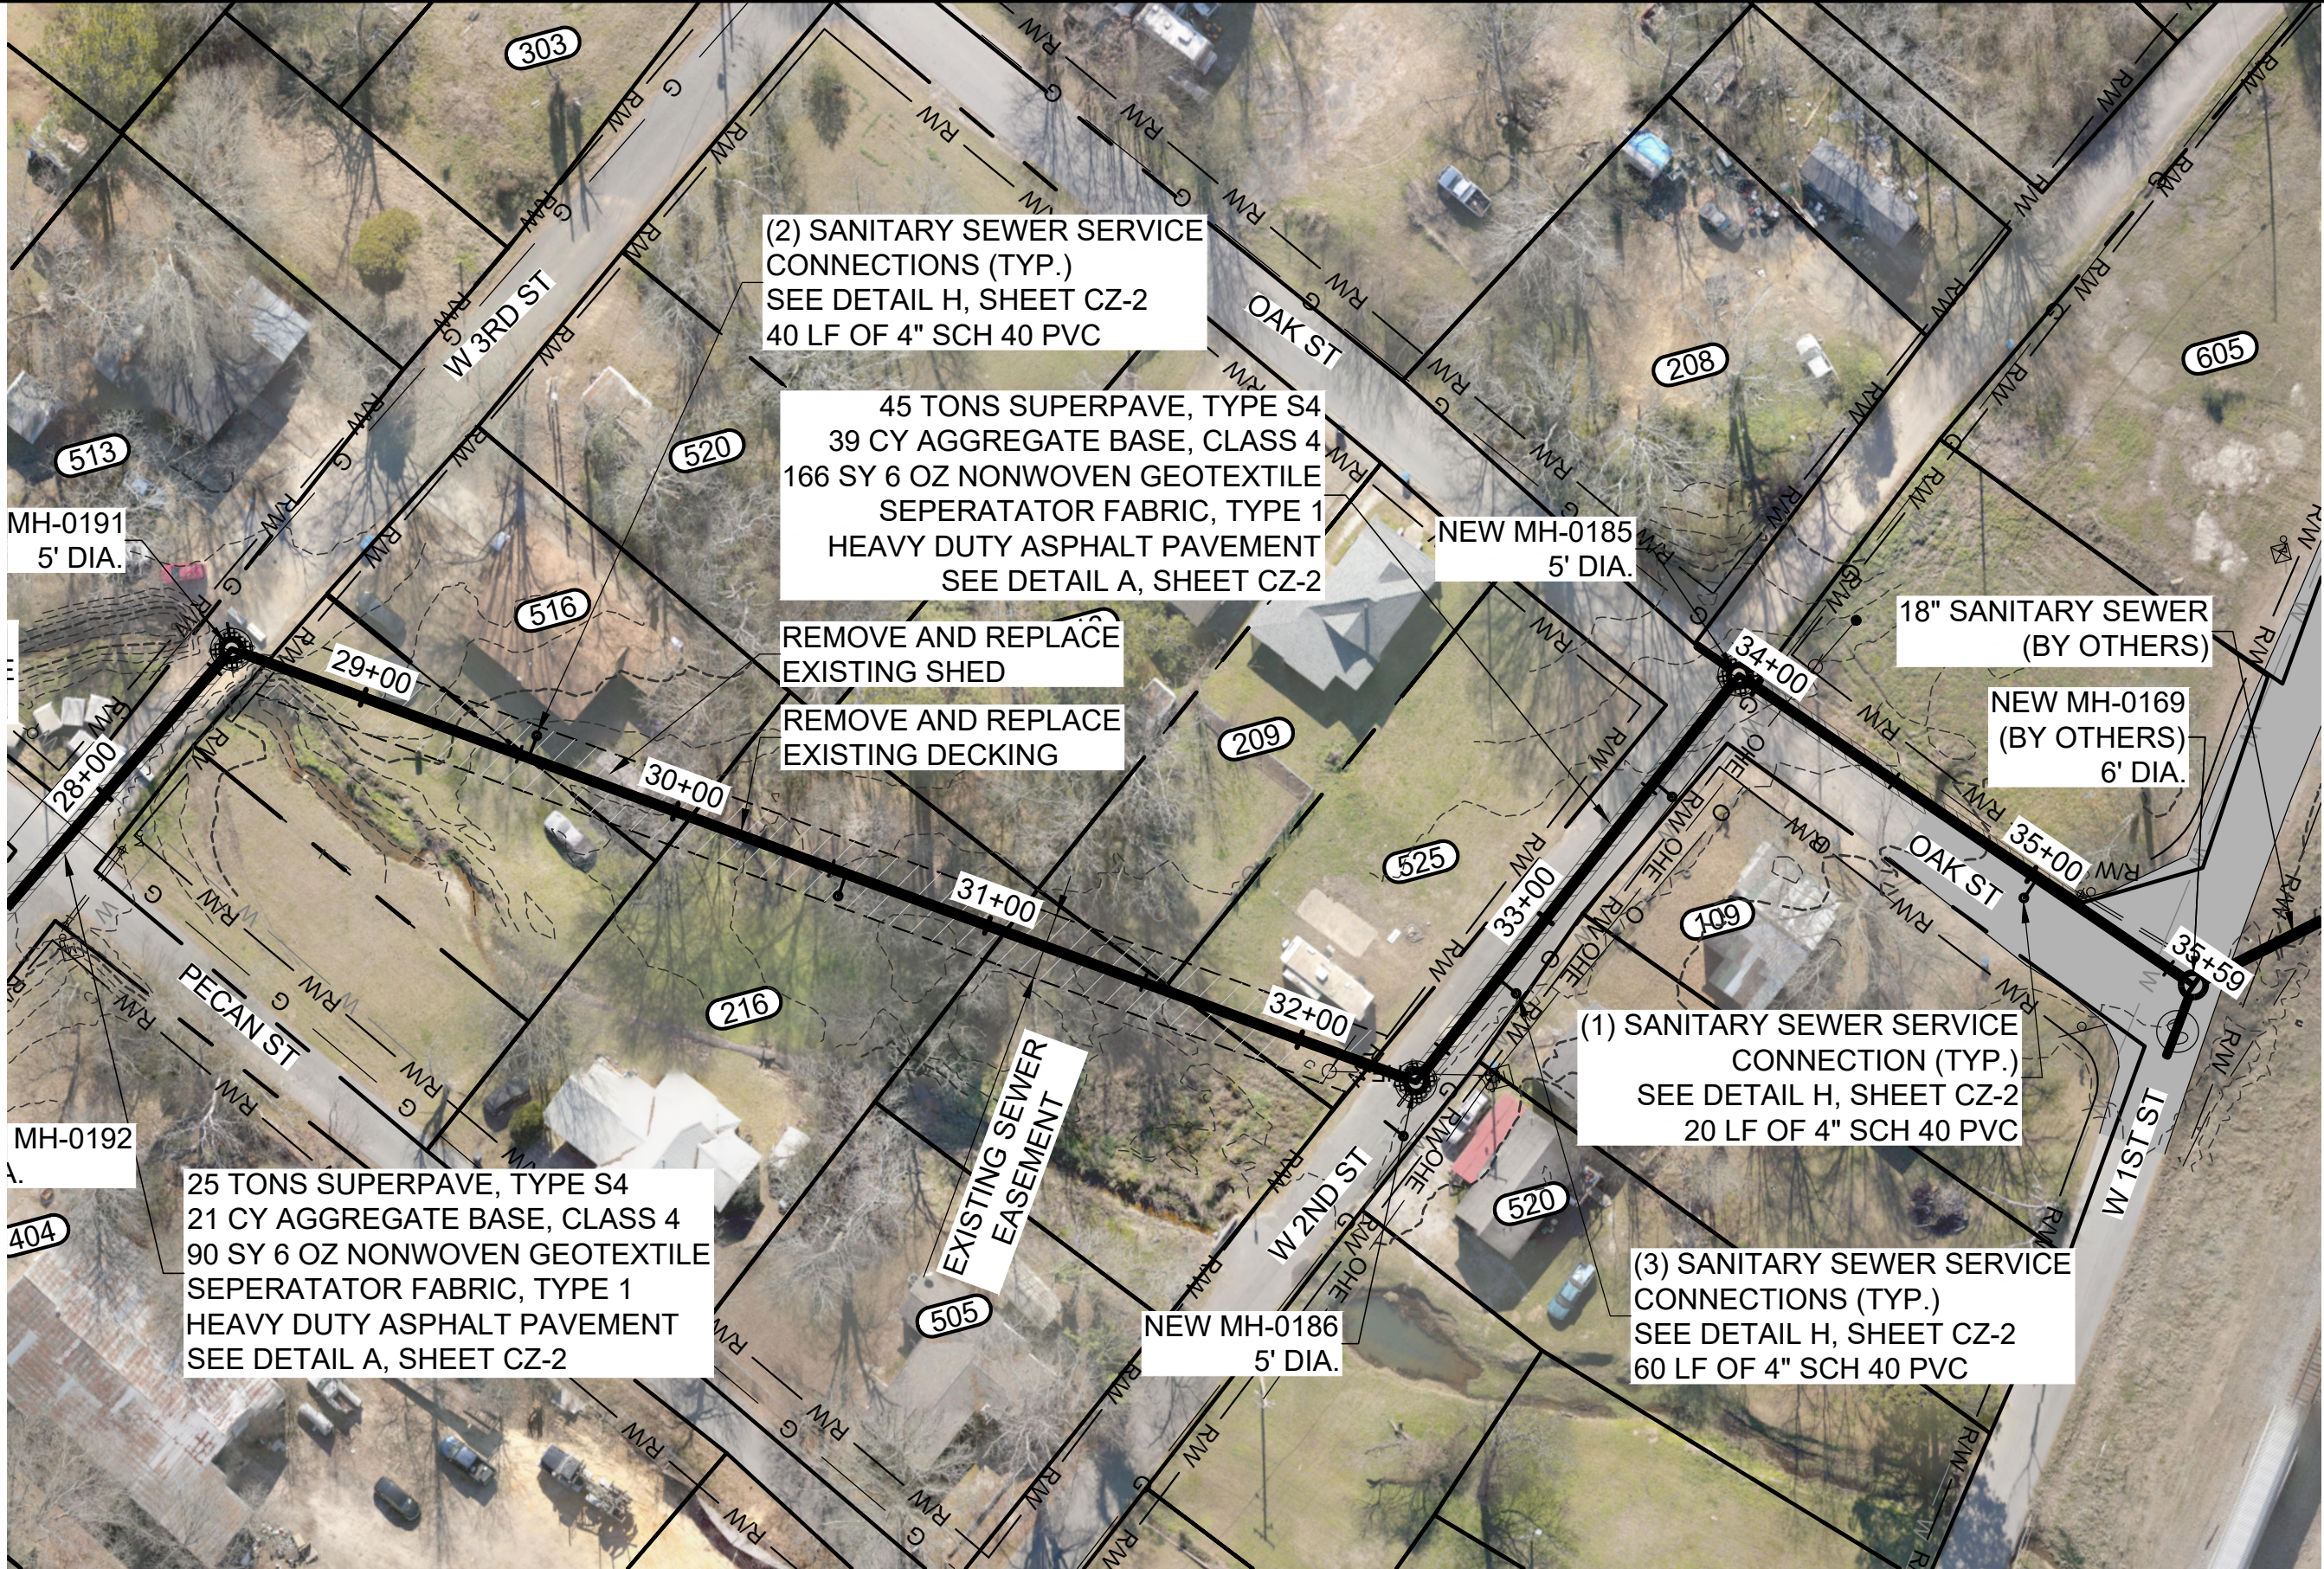

MAIN 3 - 0191 TO 0169


PLAN

SCALE: 1" = 50'

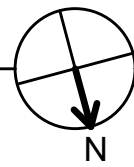

NOTES:

1. USE ARKANSAS ONE-CALL SYSTEM FOR LOCATION OF ALL BURIED UTILITIES.
2. COMPLY WITH ALL SECTIONS OF OSHA 29 CFR 1926 THROUGHOUT THE DURATION OF THE PROJECT.
3. COORDINATE, NOTIFY AND CONSTRUCT IN ACCORDANCE WITH SECTION 014000 OF THE SPECIFICATIONS.
4. EROSION AND SEDIMENT CONTROL SHALL BE INSTALLED, MONITORED AND MAINTAINED IN ACCORDANCE WITH THE SWPPP.
5. ALL DISTURBED AREAS SHALL BE RESTORED TO ORIGINAL GRADE AND SEEDED IN ACCORDANCE WITH SECTION 620 OF THE ARDOT STANDARD SPECIFICATIONS.
6. ALL THRUST RESTRAINING SYSTEMS SHALL BE IN ACCORDANCE WITH SECTION 333400 OF THE SPECIFICATIONS.

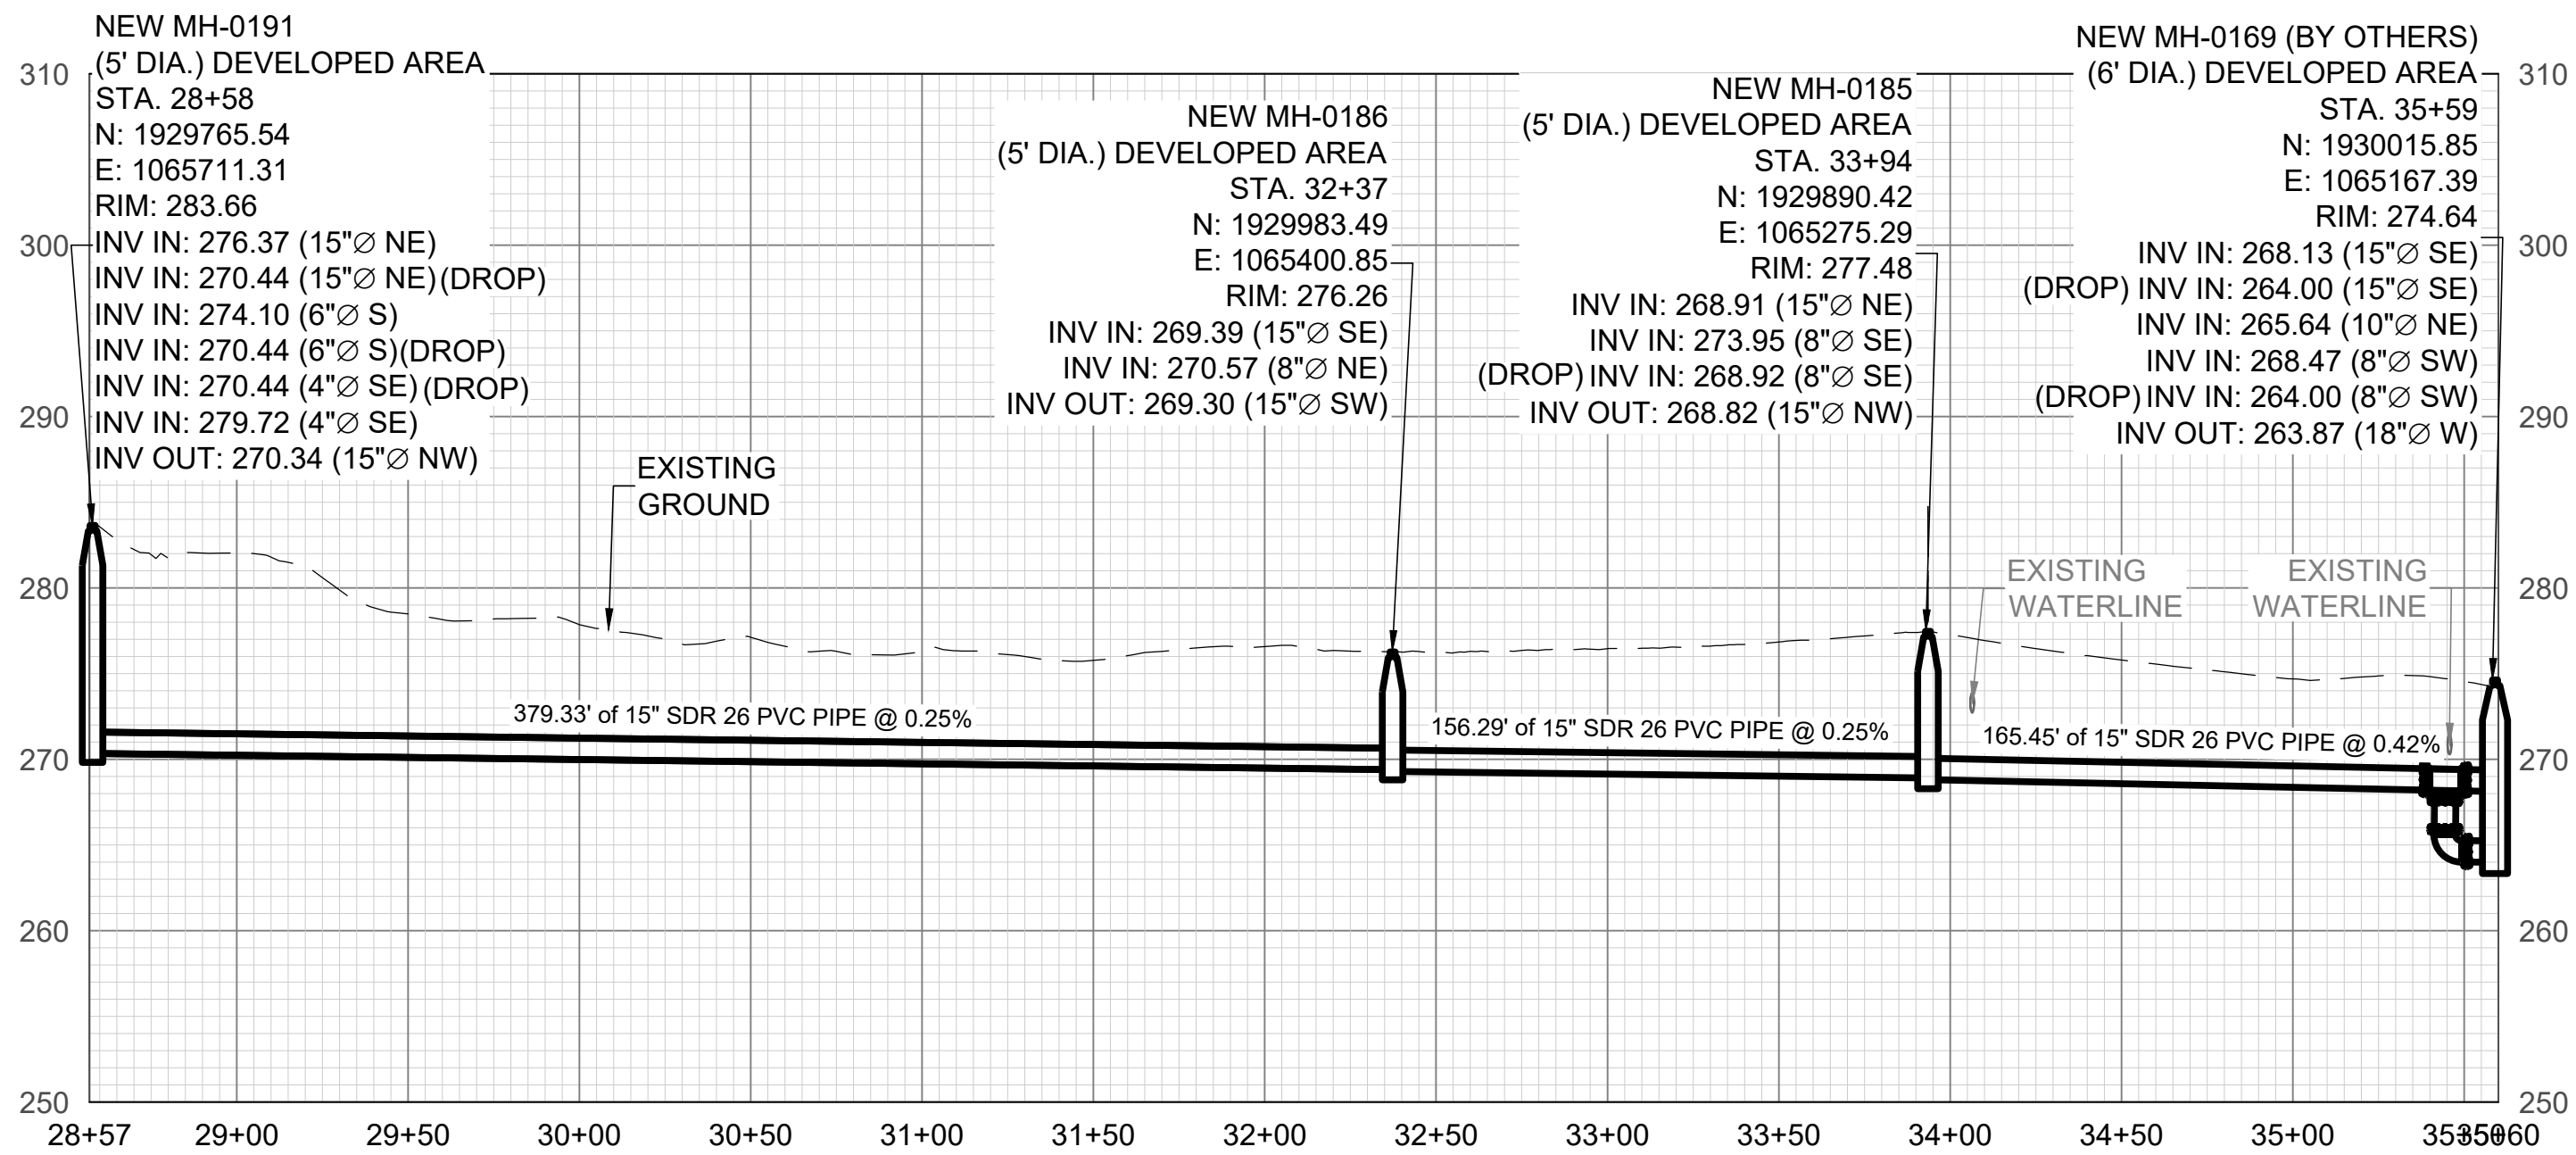


PROFILE

SCALE: H:1" = 50' V:1" = 10'



REV. NO.	DATE	DRWN	CHKD	REMARKS
1	5/6/26	SBM	MPA	CONFORMED PER ADDENDUM NO. 1

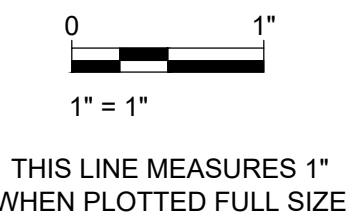

DESIGNED:	MPA
DRAFTED:	SBM
CHECKED:	BNW
DATE:	APR 2026



CRIST ENGINEERS, INC.
CONSULTING ENGINEERS

1 EXECUTIVE CENTER COURT
LITTLE ROCK, ARKANSAS 72211
TELEPHONE: (501) 664-1552
FAX: (501) 664-8579
WWW.CRISTENGINEERS.COM

MALVERN, ARKANSAS
SEWER SYSTEM REHABILITATION - PHASE 3
CONTRACT 3B

BID SET

PLAN & PROFILE - STA. 28+00 TO STA. 35+59

JOB NO.	25014
SHEET NO.	C-3