



ADDENDUM NO. 02

To: Bidders & Plan Holders

From: Craig A. Johnson, P.E.
Crist Engineers, Inc.

Date: February 12, 2021

Project: Wastewater Treatment Facility Improvements
Walnut Ridge, Arkansas

Original Bid Date: March 4, 2021


Revised Bid Date: March 11, 2021

Bid Time: 2:00 PM

Location: Walnut Ridge City Water Works
216 S.W. 4th Street
Walnut Ridge, Arkansas 72476

The BIDDER shall properly acknowledge Addendum No. 02 as required in Article 3 of Document 004100 on the Bid Form as confirmation that the BIDDER has examined the following Addenda and the related changes to the Contract Documents. Lack of proper acknowledgement on the Bid Form may deem a bid non-responsive.

The Contract Documents dated February 3, 2021, are hereby amended as follows:

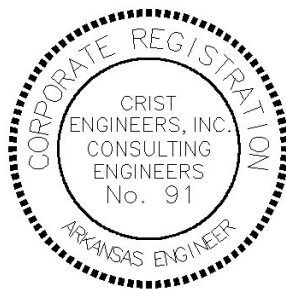

Craig A. Johnson
2/18/21



Bidders & Plan Holders

Addendum No. 02

Wastewater Treatment Facility Improvements

Page 2 of 2

IMPORTANT REMINDERS:

The bid opening for this project has changed from the Bid Set documents.

The Bid Date per this Addendum (Addendum No. 01) is **March 11, 2021** at 2:00 PM.

Please reference Section 002113 - Instructions to Bidders, provided in the contract documents for information required for the bid submission.

SUPPLEMENTAL INFORMATION TO BIDDERS:

This electronic data is provided to Bidders for the Walnut Ridge Wastewater Treatment Facility Improvements as supplemental information only and not considered to be a part of the contract documents. The interpretation of this electronic information attached hereto is at the sole discretion of the Bidder.

ATTACHEMENT NO. 01:

1. Unsecured Portable Digital File (PDF) Drawing C-14 – Grading and Paving Plan


ATTACHEMENT NO. 02:

1. AutoCAD File: Existing and Proposed 3-D Contours for Wastewater Treatment Facility


END ADDENDUM NO. 02

POINT #	NORTHING	EASTING	ELEVATION
1	632657.94	1615739.20	263.83
2	632661.10	1615688.96	264.03
3	632634.32	1615678.89	264.05
4	632650.59	1615699.41	264.11
5	632652.37	1615716.32	264.00
6	632672.55	1615719.03	265.00
7	632683.36	1615676.71	265.00
8	632624.21	1615653.72	265.00
9	632578.48	1615690.64	265.00
10	632583.84	1615740.93	265.00
11	632604.39	1615717.14	265.00
12	632591.46	1615718.50	265.00
13	632595.73	1615710.50	265.00
14	632608.66	1615709.15	264.88
15	632619.72	1615706.23	264.52
16	632620.87	1615717.17	264.36
17	632626.31	1615684.03	264.55
18	632620.49	1615690.85	264.72
19	632642.74	1615734.61	263.28
20	632660.96	1615733.92	263.69

SPOT ELEVATION POINT TABLE			
POINT #	NORTHING	EASTING	ELEVATION
21	632723.59	1615792.35	264.25
22	632751.02	1615802.16	264.40
23	632808.30	1615852.29	266.89
24	632810.44	1615872.73	267.21
25	632856.18	1615905.19	266.26
26	632860.68	1615947.96	266.24
27	632850.75	1615949.00	266.49
28	632854.86	1615988.99	266.06
30	632858.42	1615868.48	266.10
31	632828.59	1615871.64	266.57
32	632811.19	1615769.92	264.00
33	632772.89	1615773.83	264.25
34	632814.71	1615807.27	264.73
35	632809.09	1615832.59	266.00
36	632768.57	1615798.23	264.36
37	632788.55	1615787.62	263.50

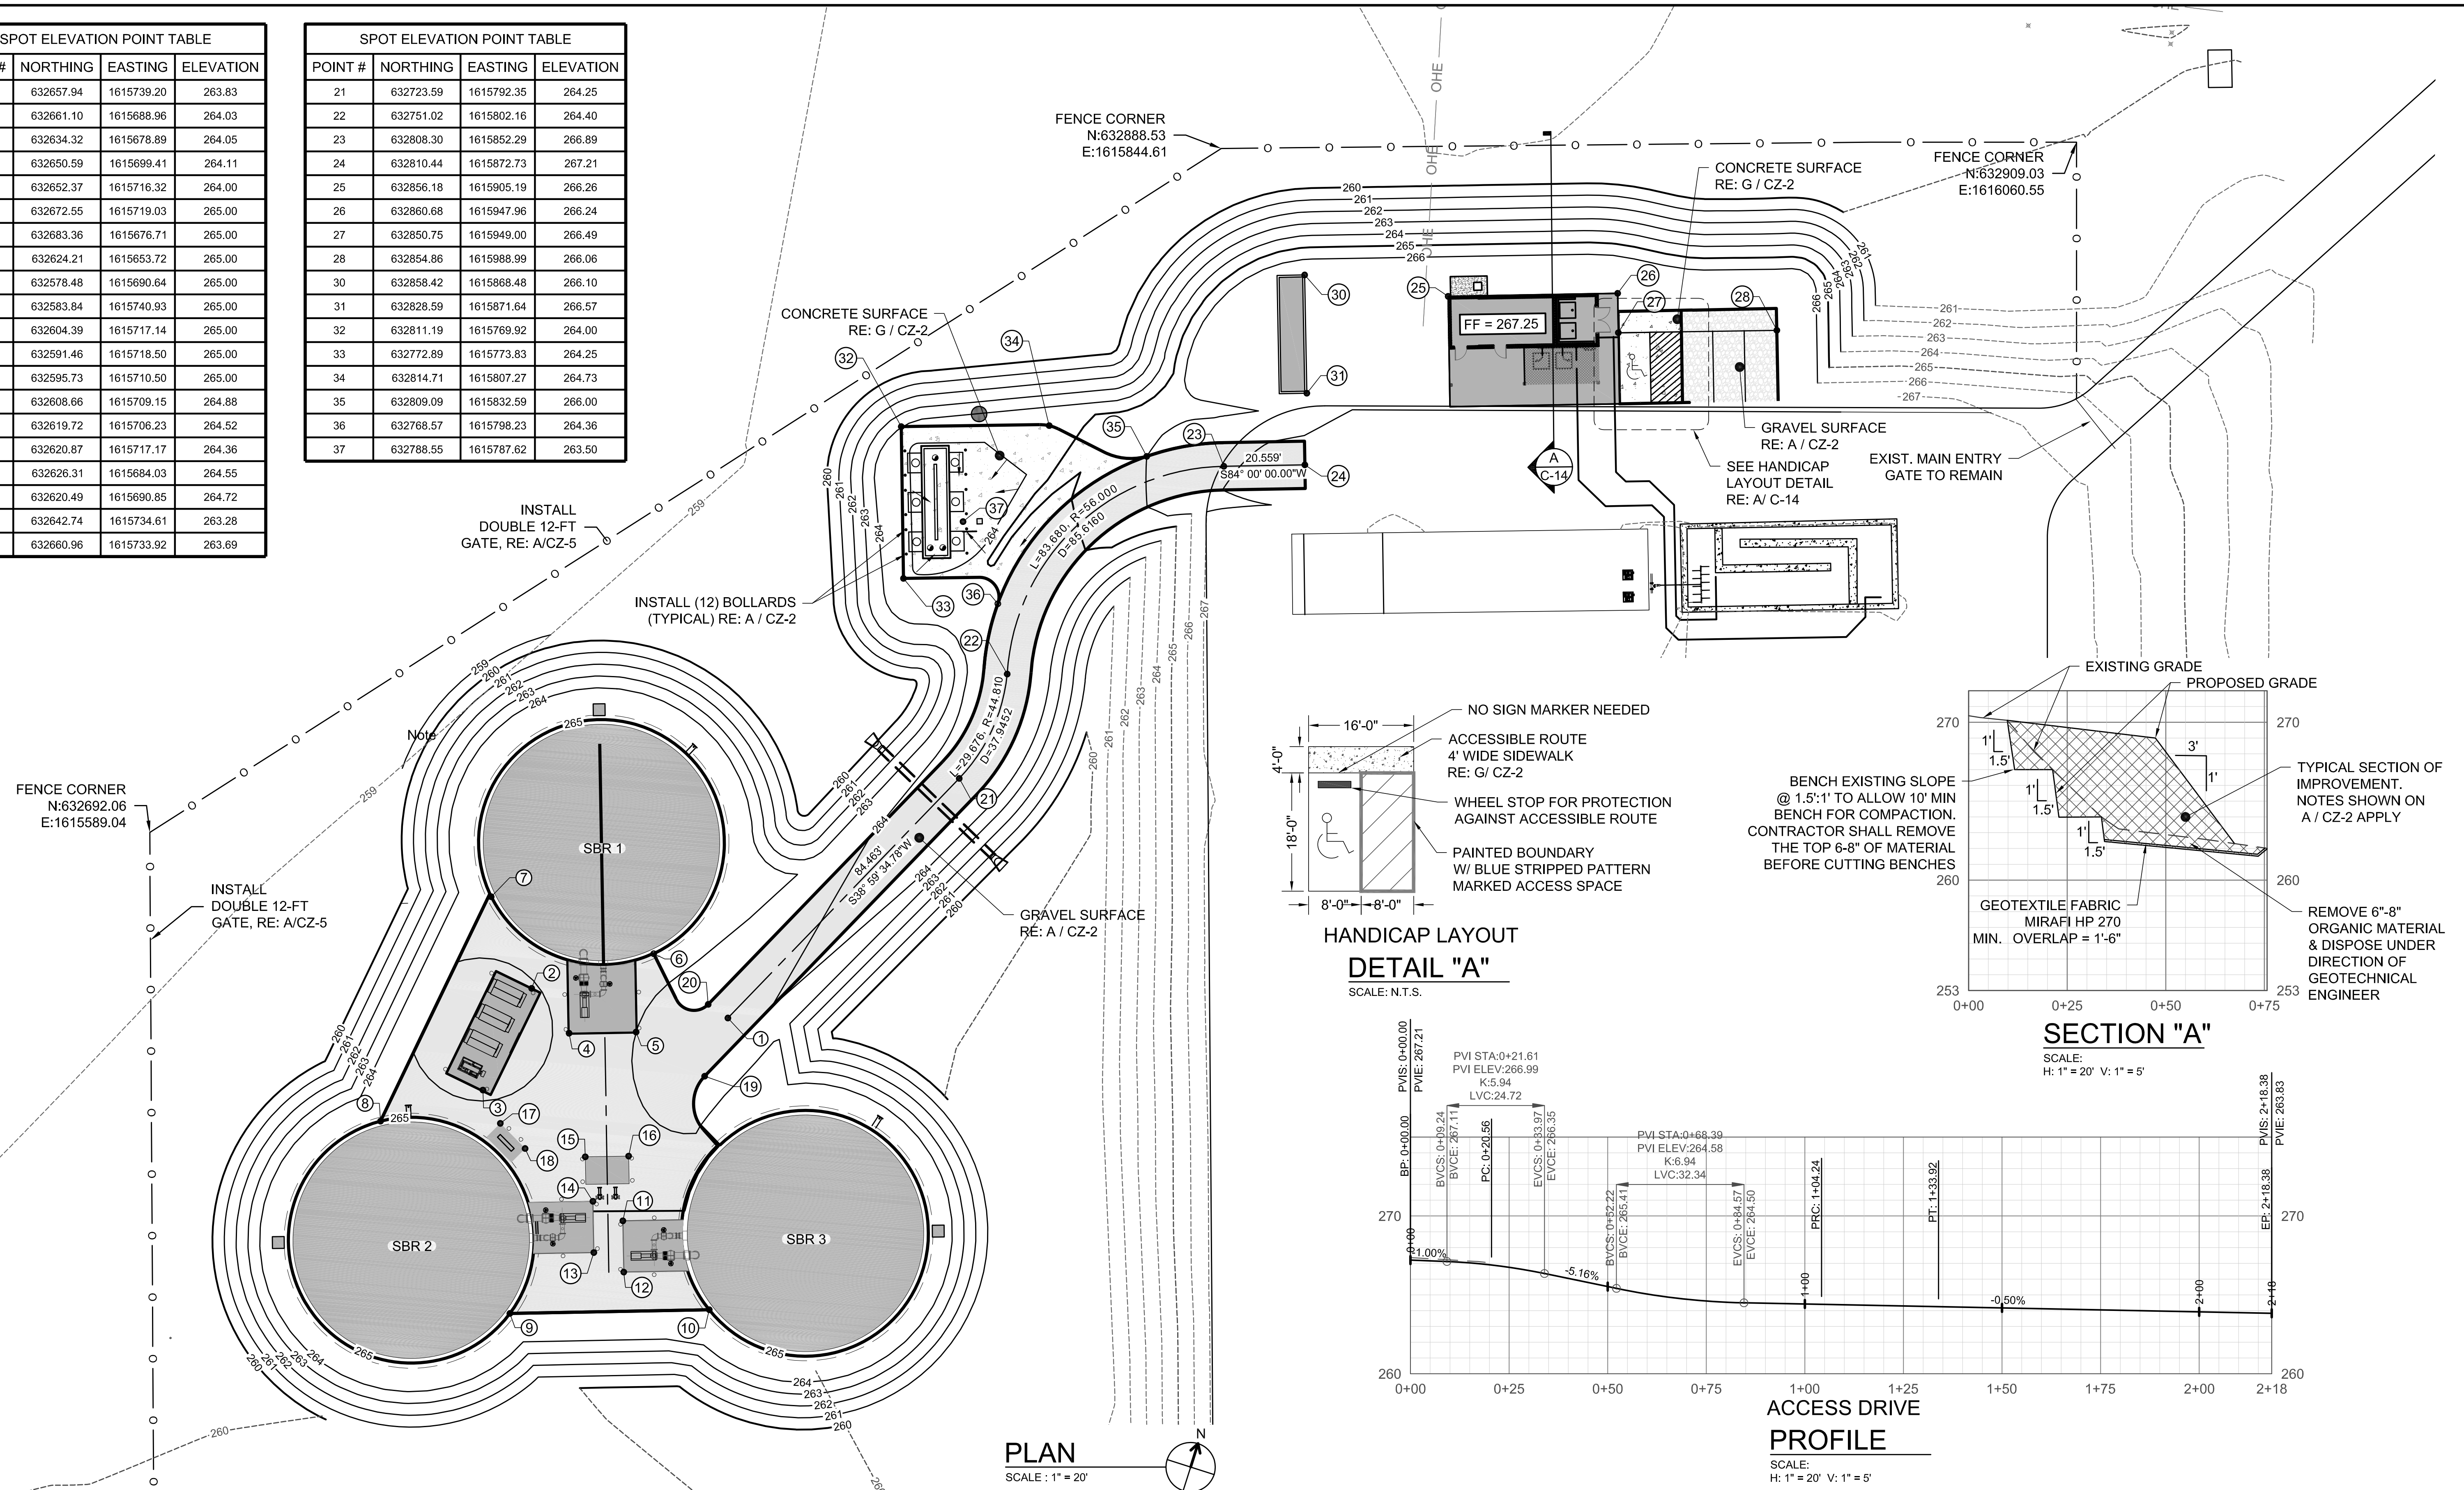

REV. NO.	DATE	DRWN	CHKD	REMARKS	

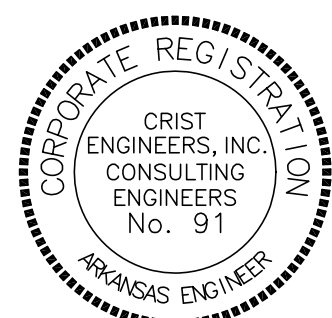


0 20'

1" = 20'-0"

THIS LINE MEASURES 1"
WHEN PLOTTED FULL SIZE

DESIGNED:	CAJ
DRAFTED:	SBM
CHECKED:	CAJ
DATE:	JAN. 2021

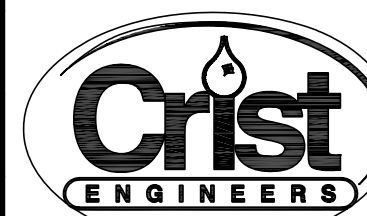

CRIST ENGINEERS, INC.
CONSULTING ENGINEERS

205 EXECUTIVE COURT
LITTLE ROCK, ARKANSAS 72205
TELEPHONE: (501) 664-1552
FAX: (501) 664-8579
WWW.CRISTENGINEERS.COM

WALNUT RIDGE, ARKANSAS		J
WASTEWATER TREATMENT FACILITY IMPROVEMENTS		
BID SET		S
GRADING AND PAVING PLAN		

OB NO.

1618

SHEET NO.

C-14